Permit #S00101590-C

FilmL.A., Inc.
6255 W Sunset Blvd, 12th Floor
Hollywood, CA 90028
t: (213)977-8600 - f: (213)977-8601
www.filmla.com

Summary Information

Permit No: S00101590-C **Type of Permit:** STILL **Release Date:** 12/07/2015

Production Company PAIGE DORIAN INC

Insured Company Name PAIGE DORIAN INC

Contact Phone No. 1 818-915-1542
Contact Phone No. 2
Fax
Address 4000 W RIVERSIDE DRIVE, STE A
BURBANK, California 91505

Production Title CHEVY CRUZ

Type of Production Still Photo

Producer n/a n/a

Director n/ n/a

1st AD n/a n/a

Production Manager n/a n/a

FilmL.A. Coordinator Yulizza Ramirez

Location Manager Paige Dorian
Primary Phone Mobile - 818-915-1542
Secondary Phone Office - 310-889-4469

Location Assistant n/a n/a
Primary Phone Mobile - 818-915-1542
Secondary Phone

Fees

FILMLA FILM PERMIT RIDER FEE $100.00

Total Permit Fee $100.00

Number of Locations 1

NOT A PERMIT

FilmL.A., Inc.
6255 W Sunset Blvd, 12th Floor
Hollywood, CA 90028
t: (213)977-8600 - f: (213)977-8601
www.filmla.com

Summary Information — Location

Permit Number S00101590-C
Production Company PAIGE DORIAN INC
Insured Company PAIGE DORIAN INC
Production Title CHEVY CRUZ

Location Manager Paige Dorian
Primary Phone Mobile - 818-915-1542
Secondary Phone Office - 310-889-4469

Location Address 1875 Century Park E, Los Angeles, CA, 90067

Location Type Office Building

Film Dates 12/7/2015 - 12/7/2015 06:00 - 22:00 1 day

Open or Closed to the Public Closed

Generic Conditions *LA CITY AND/OR LA COUNTY FIRE CHECKLIST ATTACHED TO FINAL PERMIT. THE PERMITEE IS RESPONSIBLE FOR COMPLETING CHECKLIST PRIOR TO FILMING ACTIVITY AT THIS LOCATION. NON COMPLIANCE MAY RESULT IN ASSIGNMENT OF A FIRE OFFICER.
All travel lanes and bike lanes shall be closed per the WATCH manual.
Must Maintain 5' Clearance on Sidewalks/Walkways
Must maintain local/emergency access
No cast or crew parking on area streets
No interference with vehicular or pedestrian traffic

Please see attached document Constellation btwn Ave Of The Stars - Century Park E NS Curb - Paige Dorian Prod.pdf

Equipment on Location

Type	Quantity
Cast/Crew vehicles	20
Cube Trucks	2
Generator	1
Motor Homes	1
Picture vehicles	1

Personnel on Location

Type	Quantity
Cast	2
Crew	23
Off-Duty/Retired LAPD Officer(s)	1
Spot Check	1

Filming Activities Exterior models against scenery; static shots of picture car on rooftop of parking structure;

Jurisdiction **Political:** Los Angeles City - Council District 05 **Police:** Los Angeles Police Department **Fire:** Los Angeles City

Thomas Guide **Page:** 632 **Grid:** E3

Coordinator Note RIDER C EXTENDS END TIME TO 2200HRS.

Parking

Base Camp
Location Type : Filming Location

Crew Parking
Location Type : Filming Location

NO PERMIT

Permit #S0010159O-C

W20-1

W20-5

W1-6 (L)

C30(CA)

ALL TRAFFIC CONTROL WILL BE INSTALLED TO MEET OR EXCEED THE LATEST CA MUTCD MINIMUM REQUIREMENTS

Ⓢ TRAFFIC SIGNAL

● TRAFFIC CONE

TYPE I W/ SIGN

HIGH LEVEL WARNING DEVICE

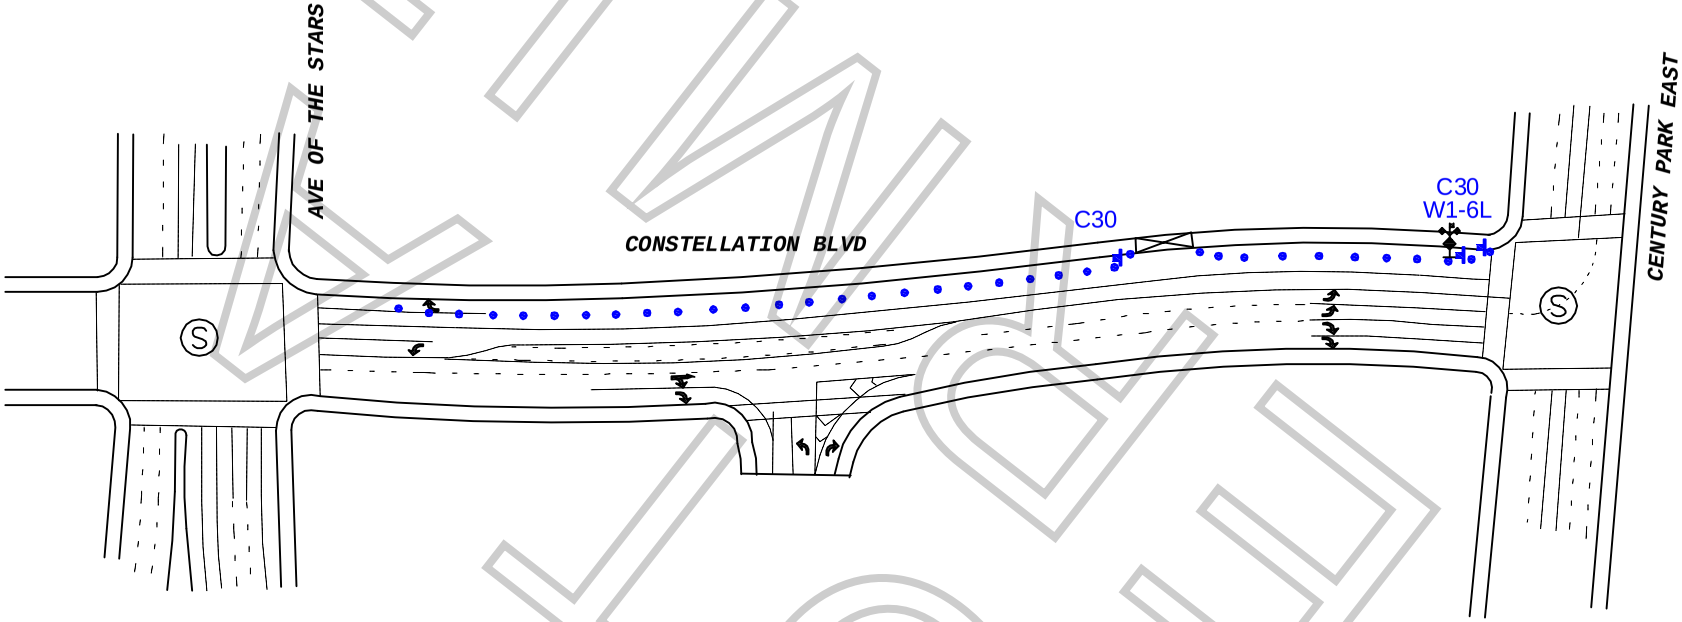

WORK ZONE

WORK ZONE TRAFFIC CONTROL PLAN
GENERAL NOTES

1. DATE/TIME: FROM 12-7-15 06:00 HOURS TO 21:00 HOURS.

2. ALL SIGNING, STRIPING, AND TRAFFIC CONTROL DEVICES SHALL CONFORM TO THE (CURRENT) STATE OF CALIFORNIA DEPARTMENT OF TRANSPORTATION (CALTRANS) STANDARD PLANS AND STANDARD SPECIFICATIONS, CALIFORNIA MUTCD, AND ANY ADDENDUMS THERETO, AND AS SHOWN ON THESE PLANS, SYMBOLS AND ABBREVIATIONS USED ARE SHOWN ON CALTRANS STANDARD PLANS.
3. THERE WILL BE NO INTERFERENCE WITH TRAFFIC SIGNALS OR CROSSWALKS.
4. CONES WILL BE 28" MINIMUM HEIGHT AND HAVE REFLECTORIZED SLEEVES FOR NIGHT WORK.
5. POLICE WILL DIRECT TRAFFIC IF NECESSARY.

TCP FOR: PAIGE DORIAN PRODUCTIONS
"CHEVY CRUZE"

LOCATION: N/S CURB - CONSTELLATION
AVE OF THE STARS & CENTURY PK E
CITY OF LOS ANGELES, CA

CONTACT:
JOHN WHEELER
OFFICE# 818.347.9929

JCL TRAFFIC SERVICES
(213) 622-9775
C31-CA Lic # 805357

DATE	REVISIONS	DRAFTER: MARIO MENJIVAR
		SCALE: N.T.S.
		FILM LA: YULIZZA